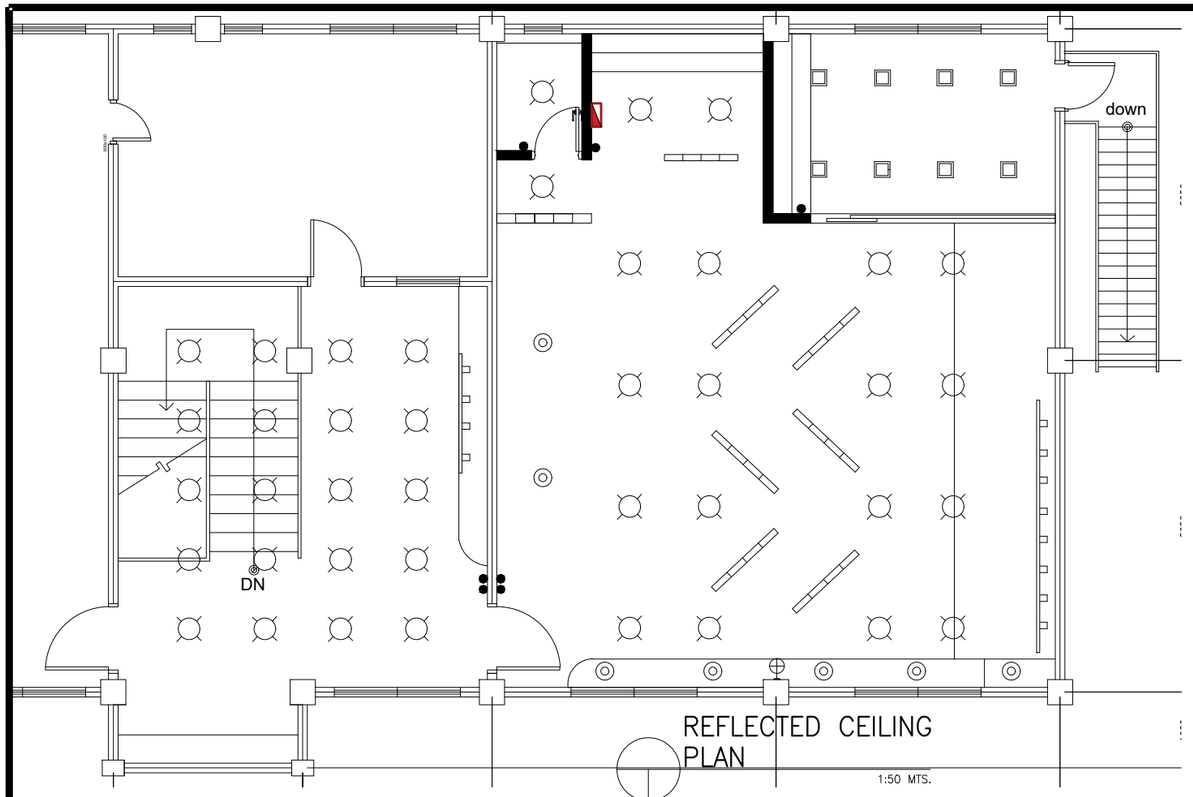

REFLECTED CEILING PLAN

1:50 MTS.

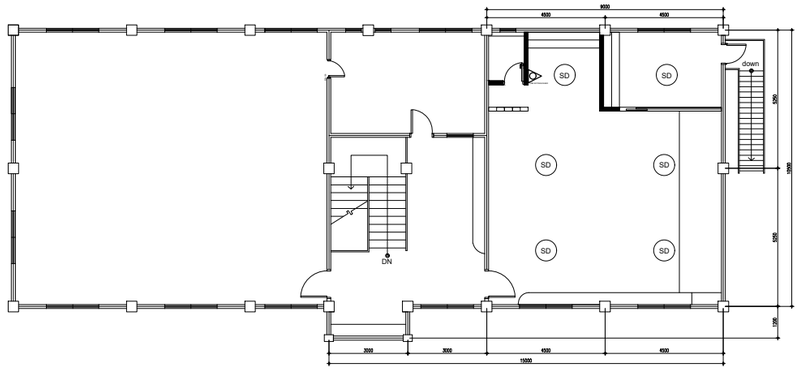

SMOKE DETECTOR LAYOUT PLAN

SCALE : 1:120 MTS.

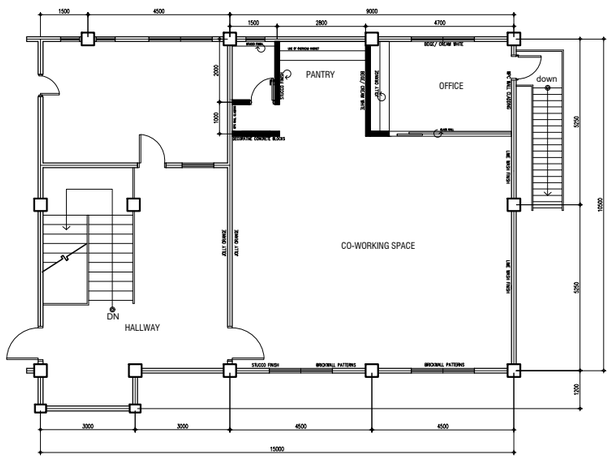

WALL FINISHES LAYOUT

1:100 MTS.

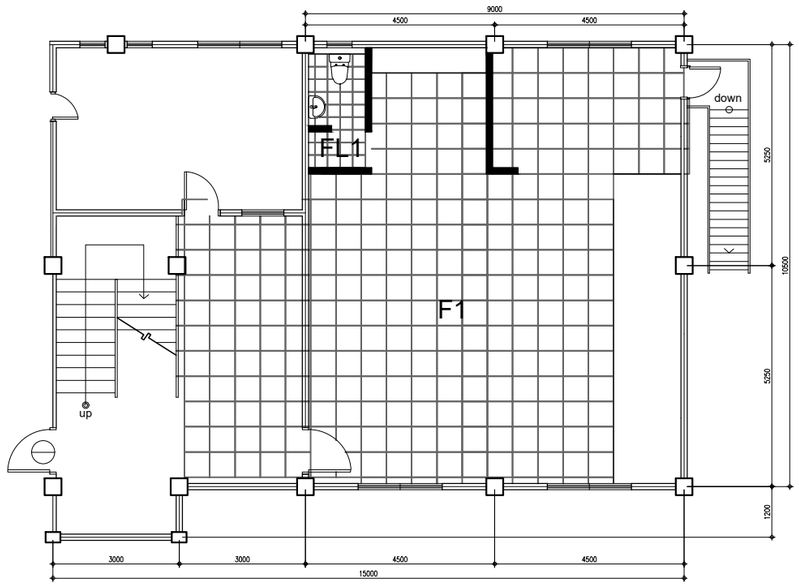

TILE LAYOUT

1:75 MTS.

NOTE : WRITTEN DIMENSIONS ON THESE DRAWINGS SHALL HAVE PRECEDENCE OVER SCALED DIMENSIONS. CONTRACTORS SHALL VERIFY AND BE RESPONSIBLE FOR ALL DIMENSIONS AND CONDITIONS ON THE SITE. ANY DISCREPANCIES SHALL BE REPORTED TO THE ARCHITECT OF ANY VARIATIONS FROM THE DIMENSIONS AND CONDITIONS SHOWN BY THESE DRAWINGS.

NOTE : ANY DISCREPANCY ON ALL DRAWINGS & SPECIFICATIONS (ARCHITECTURAL, STRUCTURAL, SANITARY, ELECTRICAL AND MECHANICAL, ETC.) SHALL BE SUBJECT FOR VERIFICATION.

NOTE : IF IN DOUBT, ASK! DO NOT SCALE!

BATAAN PENINSULA STATE UNIVERSITY
TECHNICAL WORKING GROUP FOR INFRASTRUCTURE

CAPITOL COMPOUND, BRGY. TENEJERO, CITY OF BALANGA, BATAAN.
E-MAIL: bpsu.twginfra2016@gmail.com/ bpsupdes2017@gmail.com
TELEPHONE NO. : (047) 237-15-98

PROJECT TITLE:

REFURBISHMENT OF CHEMISTRY LECTURE ROOM AT BPSU MAIN CAMPUS

LOCATION:

BATAAN PENINSULA STATE UNIVERSITY (MAIN CAMPUS) CAPITOL COMPOUND, CITY OF BALANGA, BATAAN

STRUCTURAL ENGINEER

REG. NO :	
PTR. NO :	
PLACE :	
TIN NO :	

MASTER PLUMBER/SANITARY ENGINEER

REG. NO :	
PTR. NO :	
PLACE :	
TIN NO :	

PROFESSIONAL ELECTRICAL ENGINEER

REG. NO :	
PTR. NO :	
PLACE :	
TIN NO :	

PROFESSIONAL MECHANICAL ENGINEER

REG. NO :	
PTR. NO :	
PLACE :	
TIN NO :	

REVISION

NO.	DESCRIPTION	DATE

PREPARED BY:

AR. SHARON R. BAUTISTA
ARCHITECT

REVIEWED BY:

ENGR. ROY JOSEPH P. ENRIQUEZ
DIRECTOR OF PPES

RECEIVED BY:

JOERALD M. GADIA, MAPhilo
VICE PRESIDENT ADMIN & FINANCE

APPROVED BY:

DR. RUBY B. SANTOS-MATIBAG
UNIVERSITY PRESIDENT

REPUBLIC ACT 9266.

NOTE: THIS DRAWING, AS AN INSTRUMENT OF SERVICE IS THE PROPERTY OF : BATAAN PENINSULA STATE UNIVERSITY AND AS SUCH MUST NOT BE REPRODUCED OR COPIED IN PART OR IN WHOLE WITHOUT THEIR PERMISSION ALL DRAWINGS ARE TO BE RETURNED WHEN NO LONGER IN USE.

SHEET CONTENT:

- FDAS
- REFLECTED CEILING PLAN
- WALL FININISHES LAYOUT
- TILE LAYOUT

SHEET NUMBER: